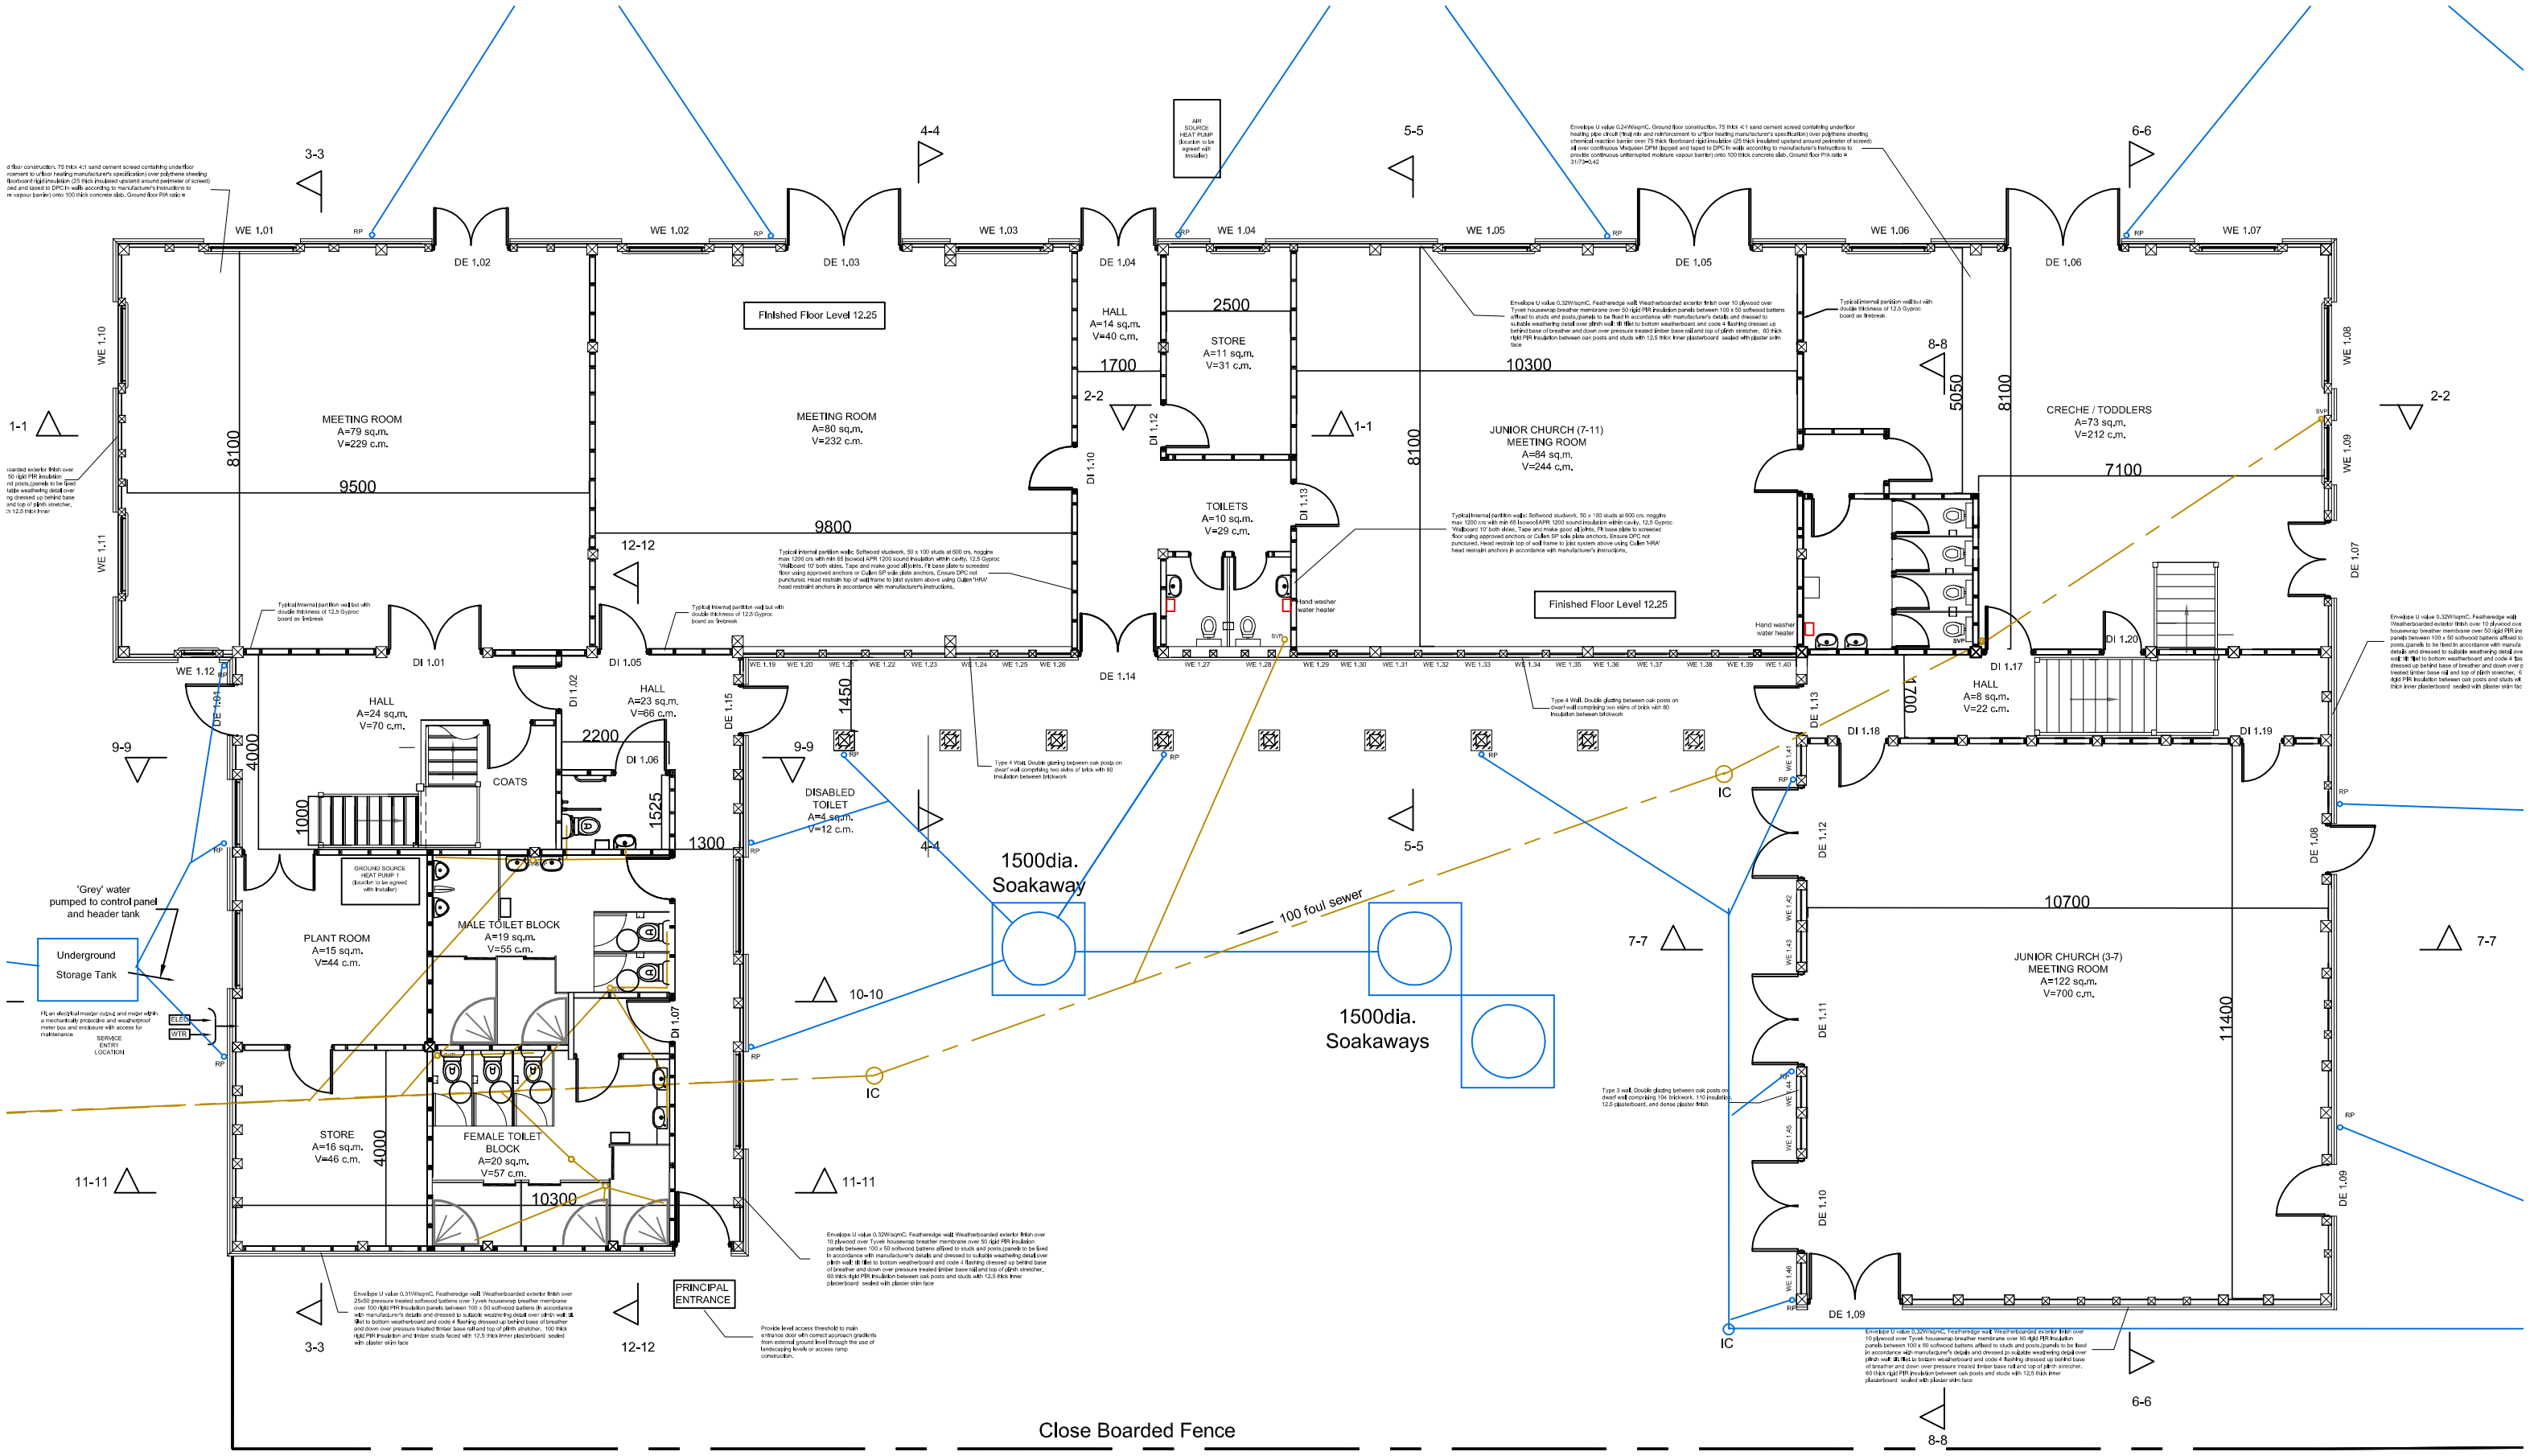
MEETING ROOM
A=79 sq.m.
V=229 c.m.
MEETING ROOM
A=80 sq.m.
V=232 c.m.
Finished Floor Level 12.25
HALL
A=14 sq.m.
V=40 c.m.
STORE
A=11 sq.m.
V=31 c.m.
TOILETS
A=10 sq.m.
V=29 c.m.
JUNIOR CHURCH (7-11)
MEETING ROOM
A=84 sq.m.
V=244 c.m.
Finished Floor Level 12.25
CRECHE / TODDLERS
A=73 sq.m.
V=212 c.m.
HALL
A=24 sq.m.
V=70 c.m.
HALL
A=23 sq.m.
V=66 c.m.
HALL
A=8 sq.m.
V=22 c.m.
COATS
DISABLED
TOILET
A=4 sq.m.
V=12 c.m.
PLANT ROOM
A=15 sq.m.
V=44 c.m.
MALE TOILET BLOCK
A=19 sq.m.
V=55 c.m.
STORE
A=16 sq.m.
V=46 c.m.
FEMALE TOILET
BLOCK
A=20 sq.m.
V=57 c.m.
JUNIOR CHURCH (3-7)
MEETING ROOM
A=122 sq.m.
V=700 c.m.
1500dia.
Soakaway
1500dia.
Soakaways
100 foul sewer
'Grey' water
pumped to control panel
and header tank
Underground
Storage Tank
PRINCIPAL
ENTRANCE
Close Boarded Fence
IC